


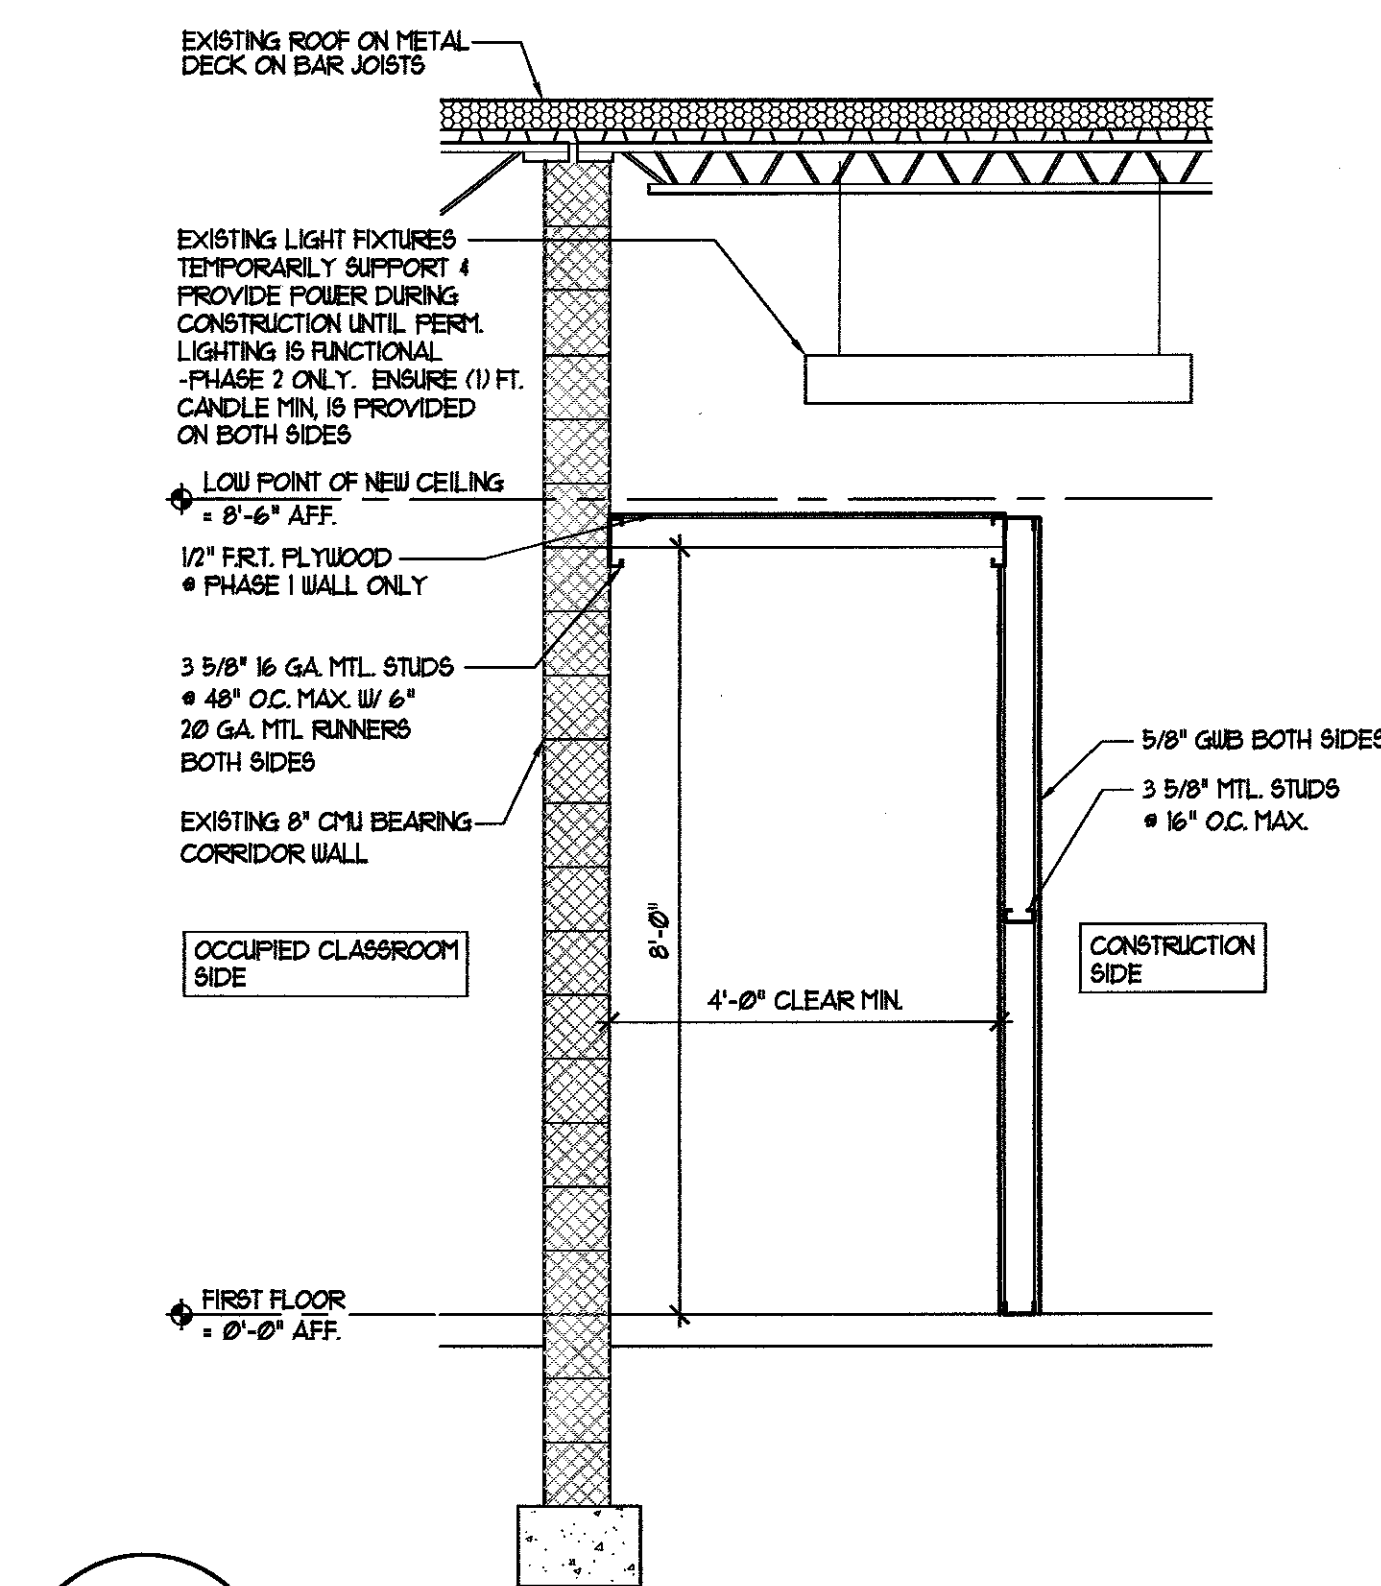


3 WALL SECTION • CONSTRUCTION BARRIER WALL
A-0.1QA-0.1G SCALE: 1/2" = 1'-0"

- GENERAL NOTE:**
1. PROVIDE TEMPORARY EMERGENCY EGRESS LIGHTING ALONG EGRESS PATHS CREATED BY CONSTRUCTION BARRIER WITH 1 FOOT-CANDLE MIN. THE G.C. IS TO INSTALL WALL-MOUNTED EMERGENCY LIGHTING PACKS TAKEN FROM AREAS TO BE DEMOLISHED. PROVIDE TEMPORARY WIRING AS REQUIRED.
 2. ALL WORK ABOVE EGRESS PATHS AND CONSTRUCTION BARRIERS IS TO BE PERFORMED DURING NON-CLASS HOURS.
 3. THE G.C. IS TO PROVIDE AND INSTALL TEMPORARY CONSTRUCTION LIGHTING THAT IS TO PROVIDE 1 FOOT-CANDLE MINIMUM ILLUMINATION.
 4. THE G.C. IS TO CONTACT THE STATE FIRE MARSHAL TO INSPECT TEMPORARY PASSAGEWAYS ONCE COMPLETE.

DENOTES AREAS NOT TO BE RENOVATED EXCEPT INSTALLATION OF NEW SPRINKLER SYSTEM


TEMPORARY EGRESS PATHS

TEMPORARY EXIST SIGNS

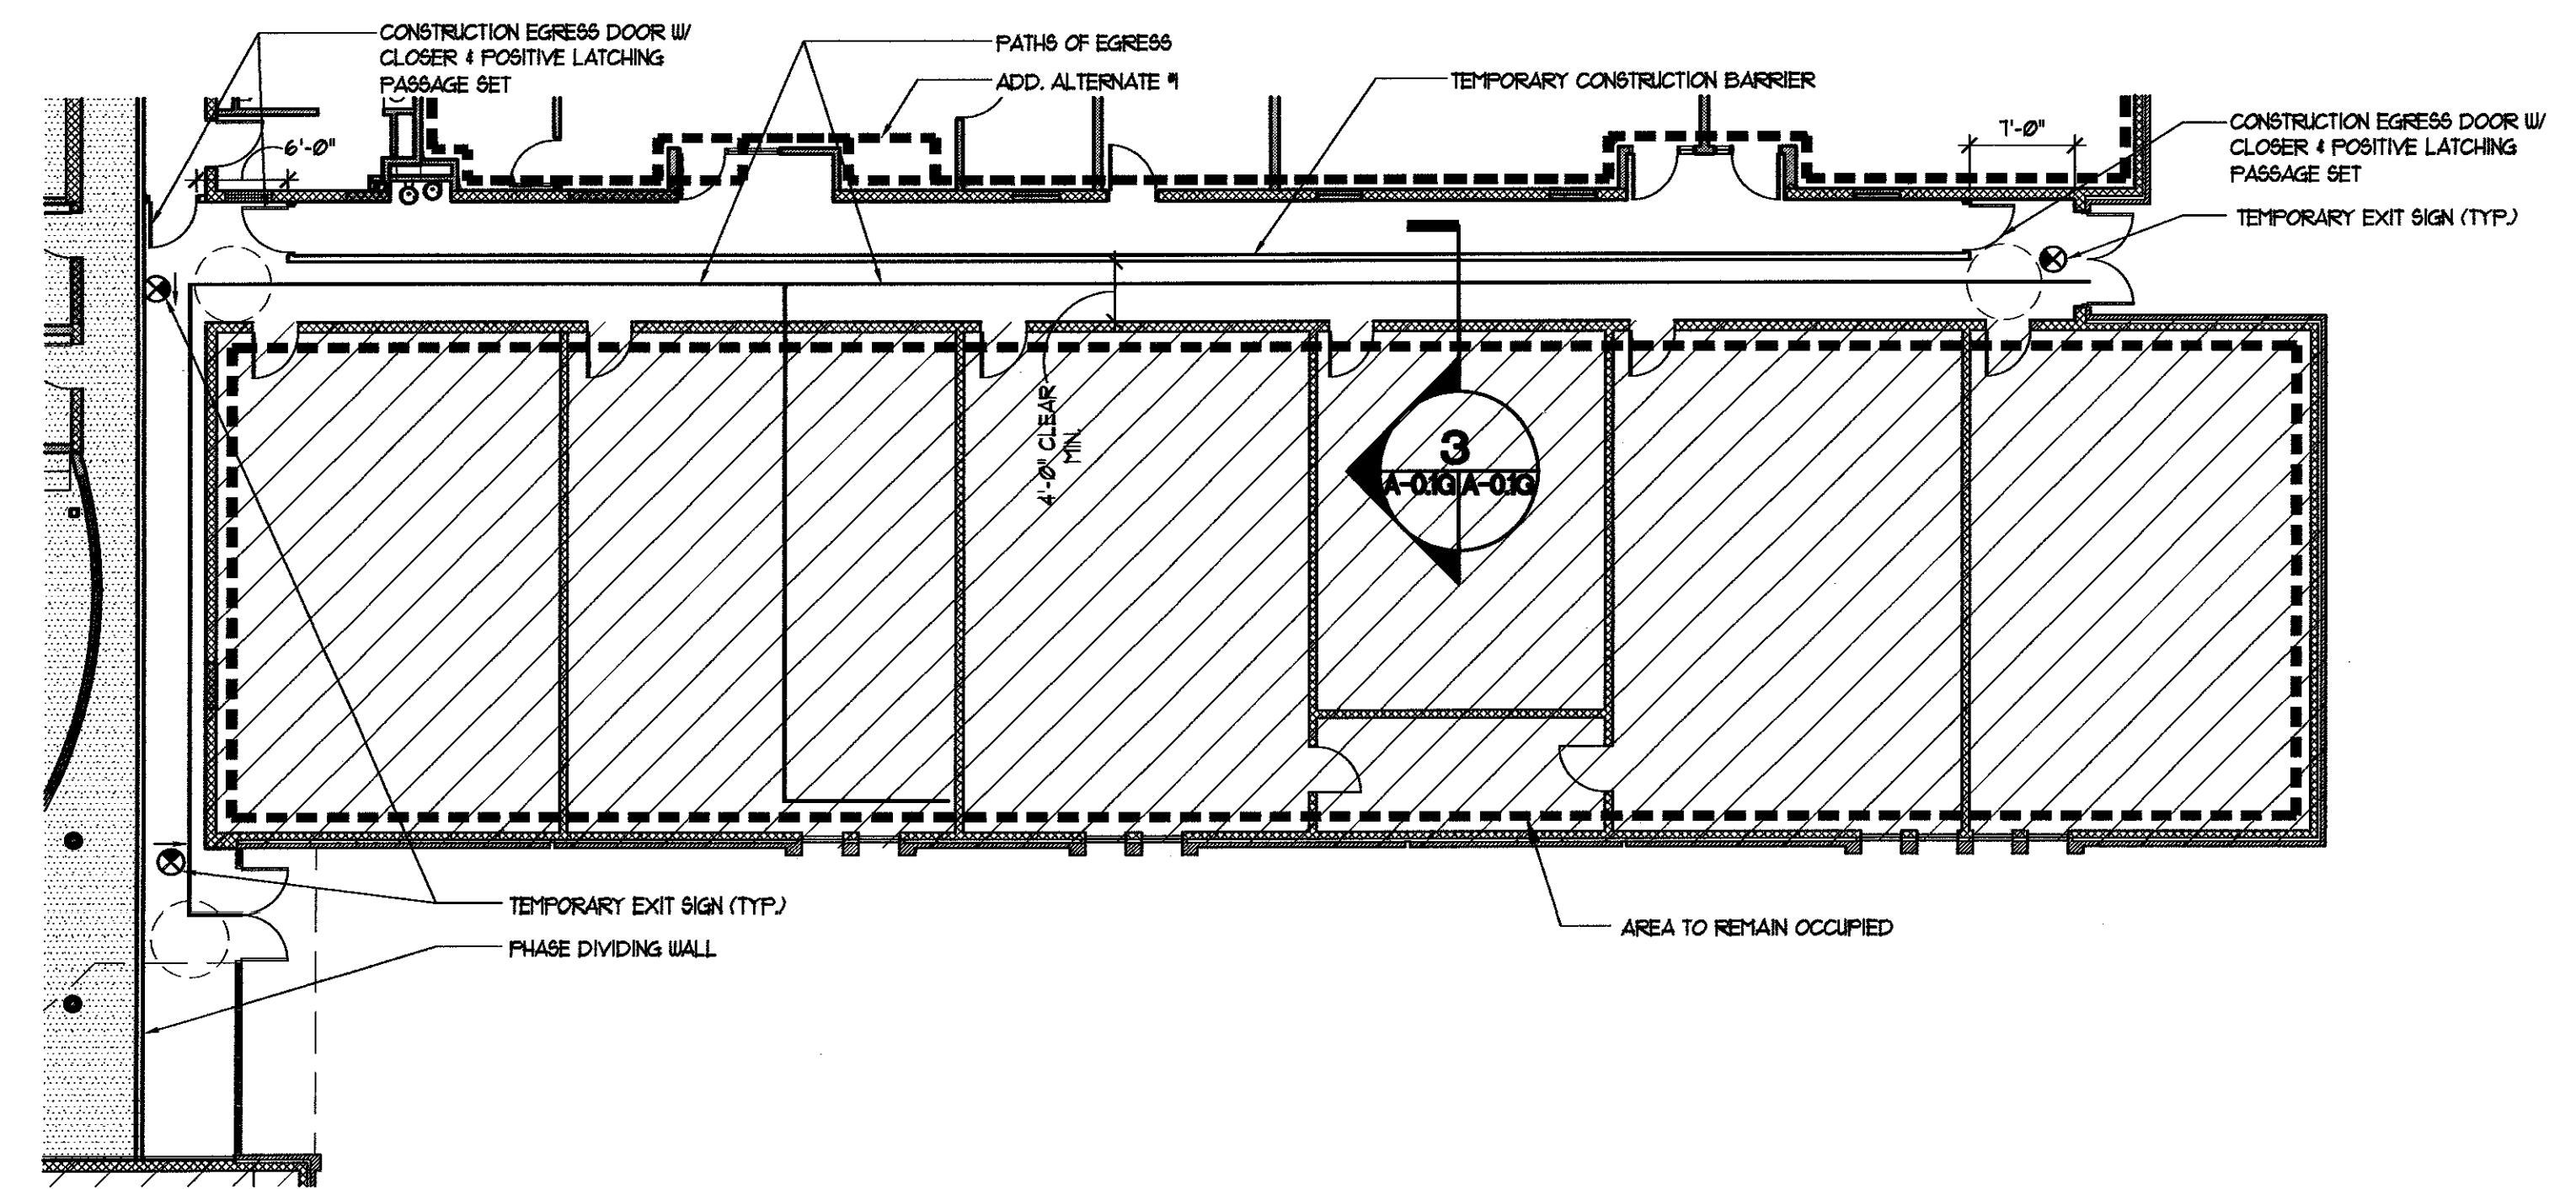

1 ENLARGED PHASE 2 PLAN • TEMPORARY BARRIER WALL
A-0.1QA-0.1G SCALE: 3/32" = 1'-0"

0 1 5 10 20 30
SCALE: 3/32" = 1'-0"

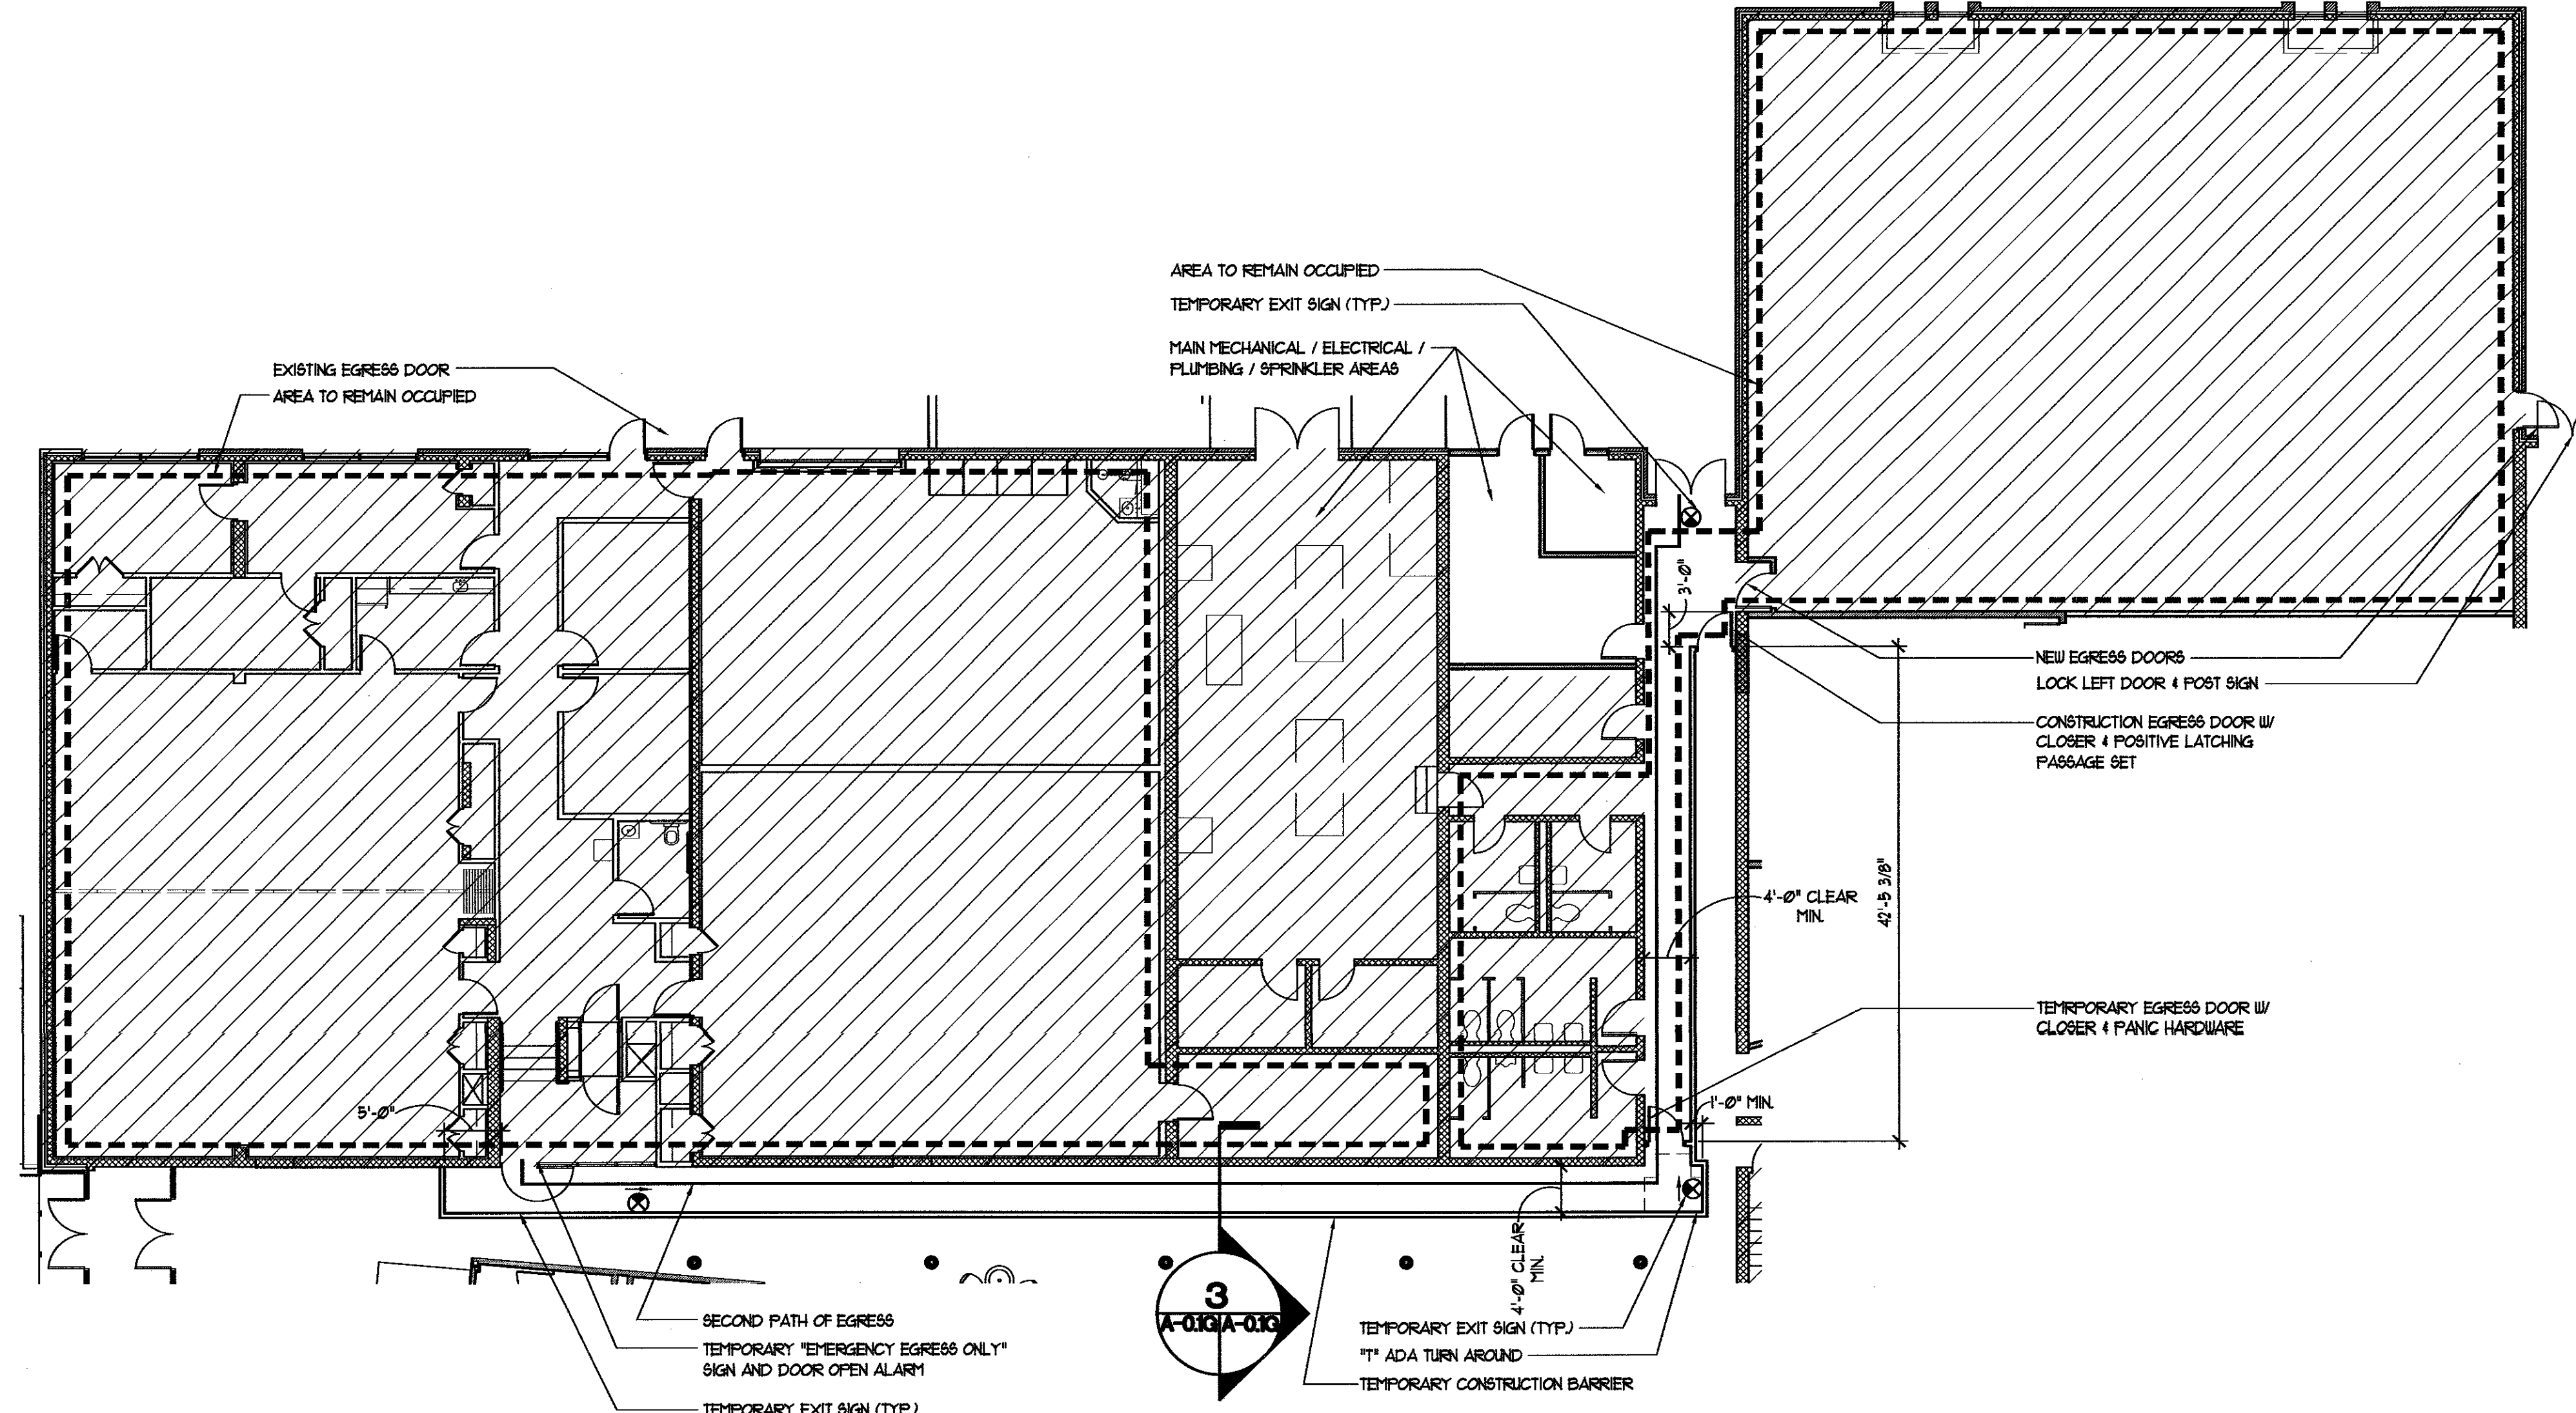

1 ENLARGED PHASE 1 PLAN • TEMPORARY BARRIER WALL
A-0.1QA-0.1G SCALE: 3/32" = 1'-0"

0 1 5 10 20 30
SCALE: 3/32" = 1'-0"